
april 13 1982

Cepul B. 1982

13 April 1982

APAIL 13, 1982

13 April 198Z

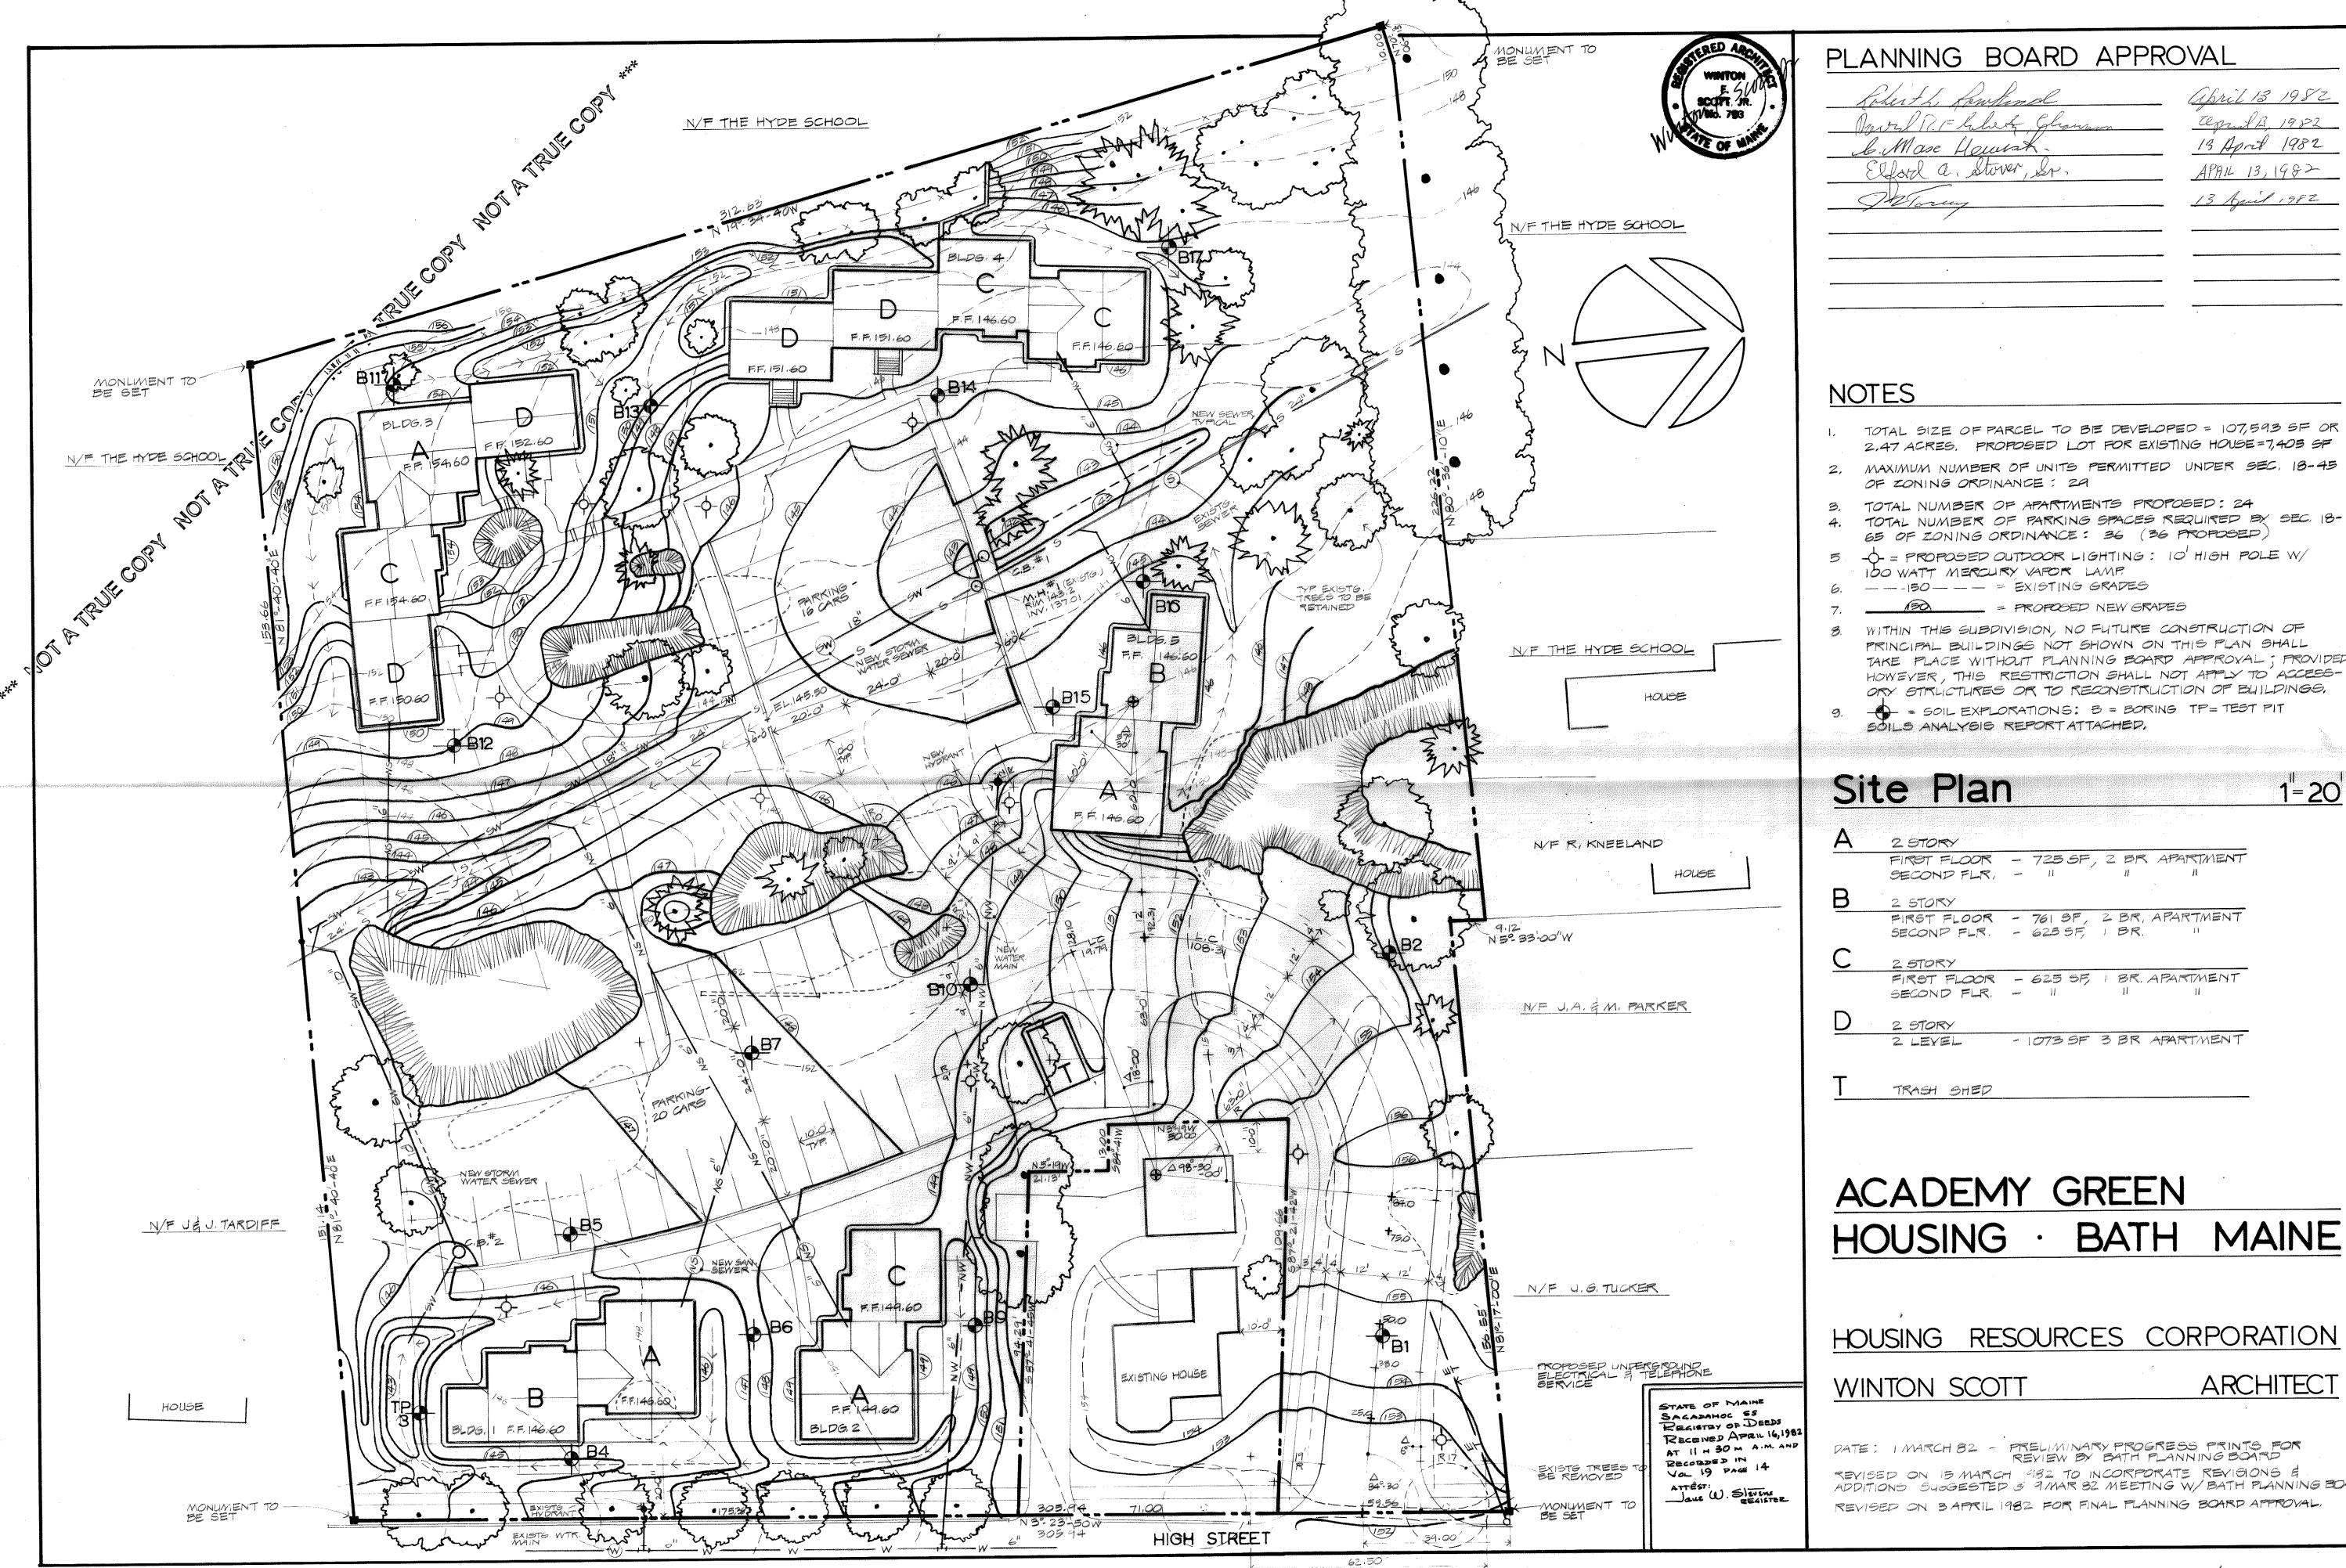

- 1. TOTAL SIZE OF PARCEL TO BE DEVELOPED = 107,593 SF OR 2,47 ACRES. PROPOSED LOT FOR EXISTING HOUSE =7,405 SF
- 2. MAXIMUM NUMBER OF UNITS PERMITTED UNDER SEC. 18-45 OF ZONING ORDINANCE : 29
- TOTAL NUMBER OF APARTMENTS PROPOSED: 24
- 65 OF ZONING ORDINANCE: 36 (36 PROPOSED)
- 5 = PROPOSED OUTDOOK LIGHTING: 10 HIGH POLE W/ 100 WATT MERCURY VAPOR LAMP
- \_\_\_ = PROPOSED NEW GRADES
- WITHIN THIS SUBDIVISION, NO FUTURE CONSTRUCTION OF PRINCIPAL BUILDINGS NOT SHOWN ON THIS PLAN SHALL TAKE PLACE WITHOUT PLANNING BOARD APPROVAL; PROVIDED HOWEVER, THIS RESTRICTION SHALL NOT APPLY TO ACCESS-ORY STRUCTURES OR TO RECONSTRUCTION OF BUILDINGS.
- = SOIL EXPLORATIONS: B = BORING TP = TEST PIT SOILS ANALYSIS REPORT ATTACHED,

## Site Plan

1=20

- FIRST FLOOR 725 SF, 2 BR AFARTMENT
- FIRST FLOOR 761 SF, 2 BR, APARTMENT SECONP FLR. - 625 SF, I BR.
- FIRST FLOOR 625 SF, I BR. APARTMENT SECOND FLR. - II
- 1073 SF 3 BR AFARTMENT
- TRACH SHED

## ACADEMY GREEN BATH MAINE HOUSING ·

HOUSING RESOURCES CORPORATION ARCHITECT

DATE: I MARCH 82 - PRELIMINARY PROGRESS PRINTS FOR
REVIEW BY BATH PLANNING BOARD REVISED ON 15 MARCH 982 TO INCORPORATE REVISIONS & ADDITIONS SUGGESTED & 9/MAR 82 MEETING W/ BATH PLANNING BOARD REVISED ON 3 APRIL 1982 FOR FINAL PLANNING BOARD APPROVAL.